THIS DRAWING AND DESIGN IS COPYRIGHT PROTECTED AND SHALL NOT BE REPRODUCED IN WHOLE OR IN PART WITHOUT PRIOR WRITTEN AUTHORIZATION OF TRIPLE M HOUSING LTD.

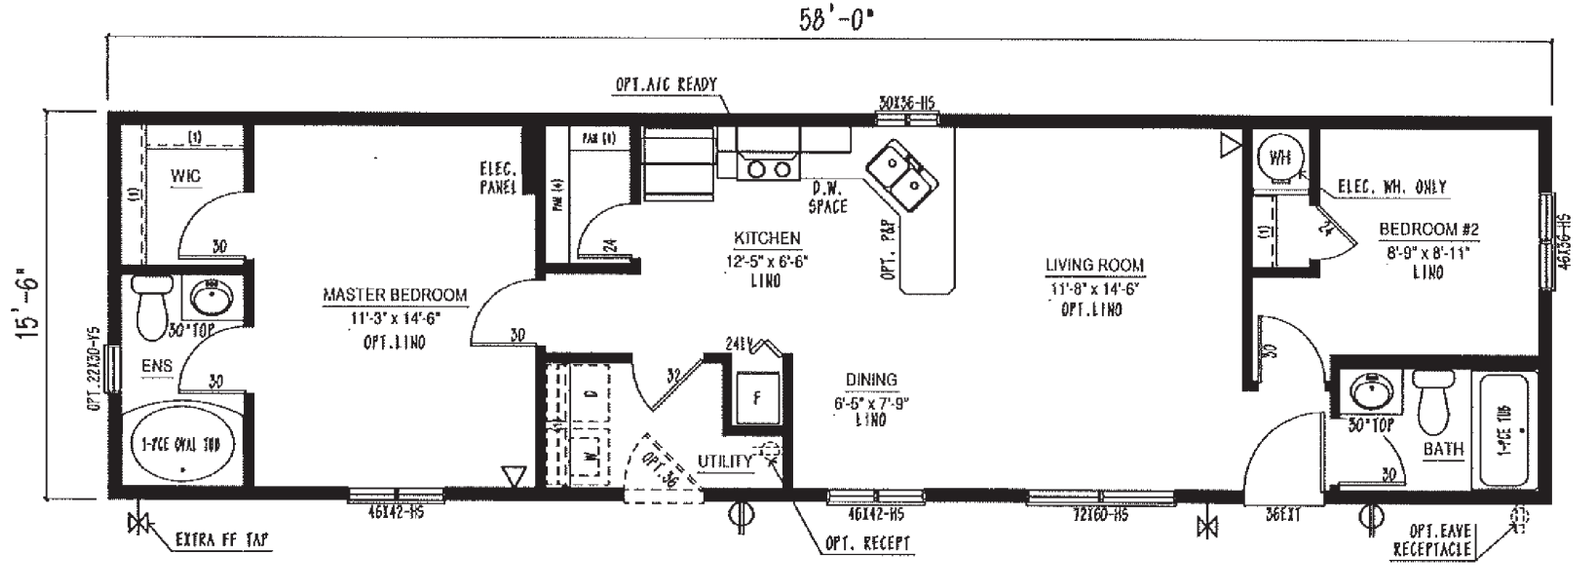

The Chilcotin - 899 sq ft

⊖	EXTERIOR G.F.I.
⊼	FROST FREE TAP
▷	TV/PHONE JACK

• REVIEW SIGNATURE & DATE •

• APPROVAL SIGNATURE & DATE •

DWG. #1: 2022-10-18	
DWG. #2:	
DWG. #3:	
DWG. #4:	

www.triplemhousing.com
LETHBRIDGE, AB CANADA
BUS (403) 320-6568

Triple M Housing

© COPYRIGHT RESERVED

DEALER: HALSTON HOMES	CUSTOMER: FREDRICKSON
SALESPERSON: NICK KUSHNIRUK	DESTINATION: CHASE, BC

REF. #:	11513
REF. #:	BC1658-101-CSP4-3
TITLE:	PROPOSAL DRAWING